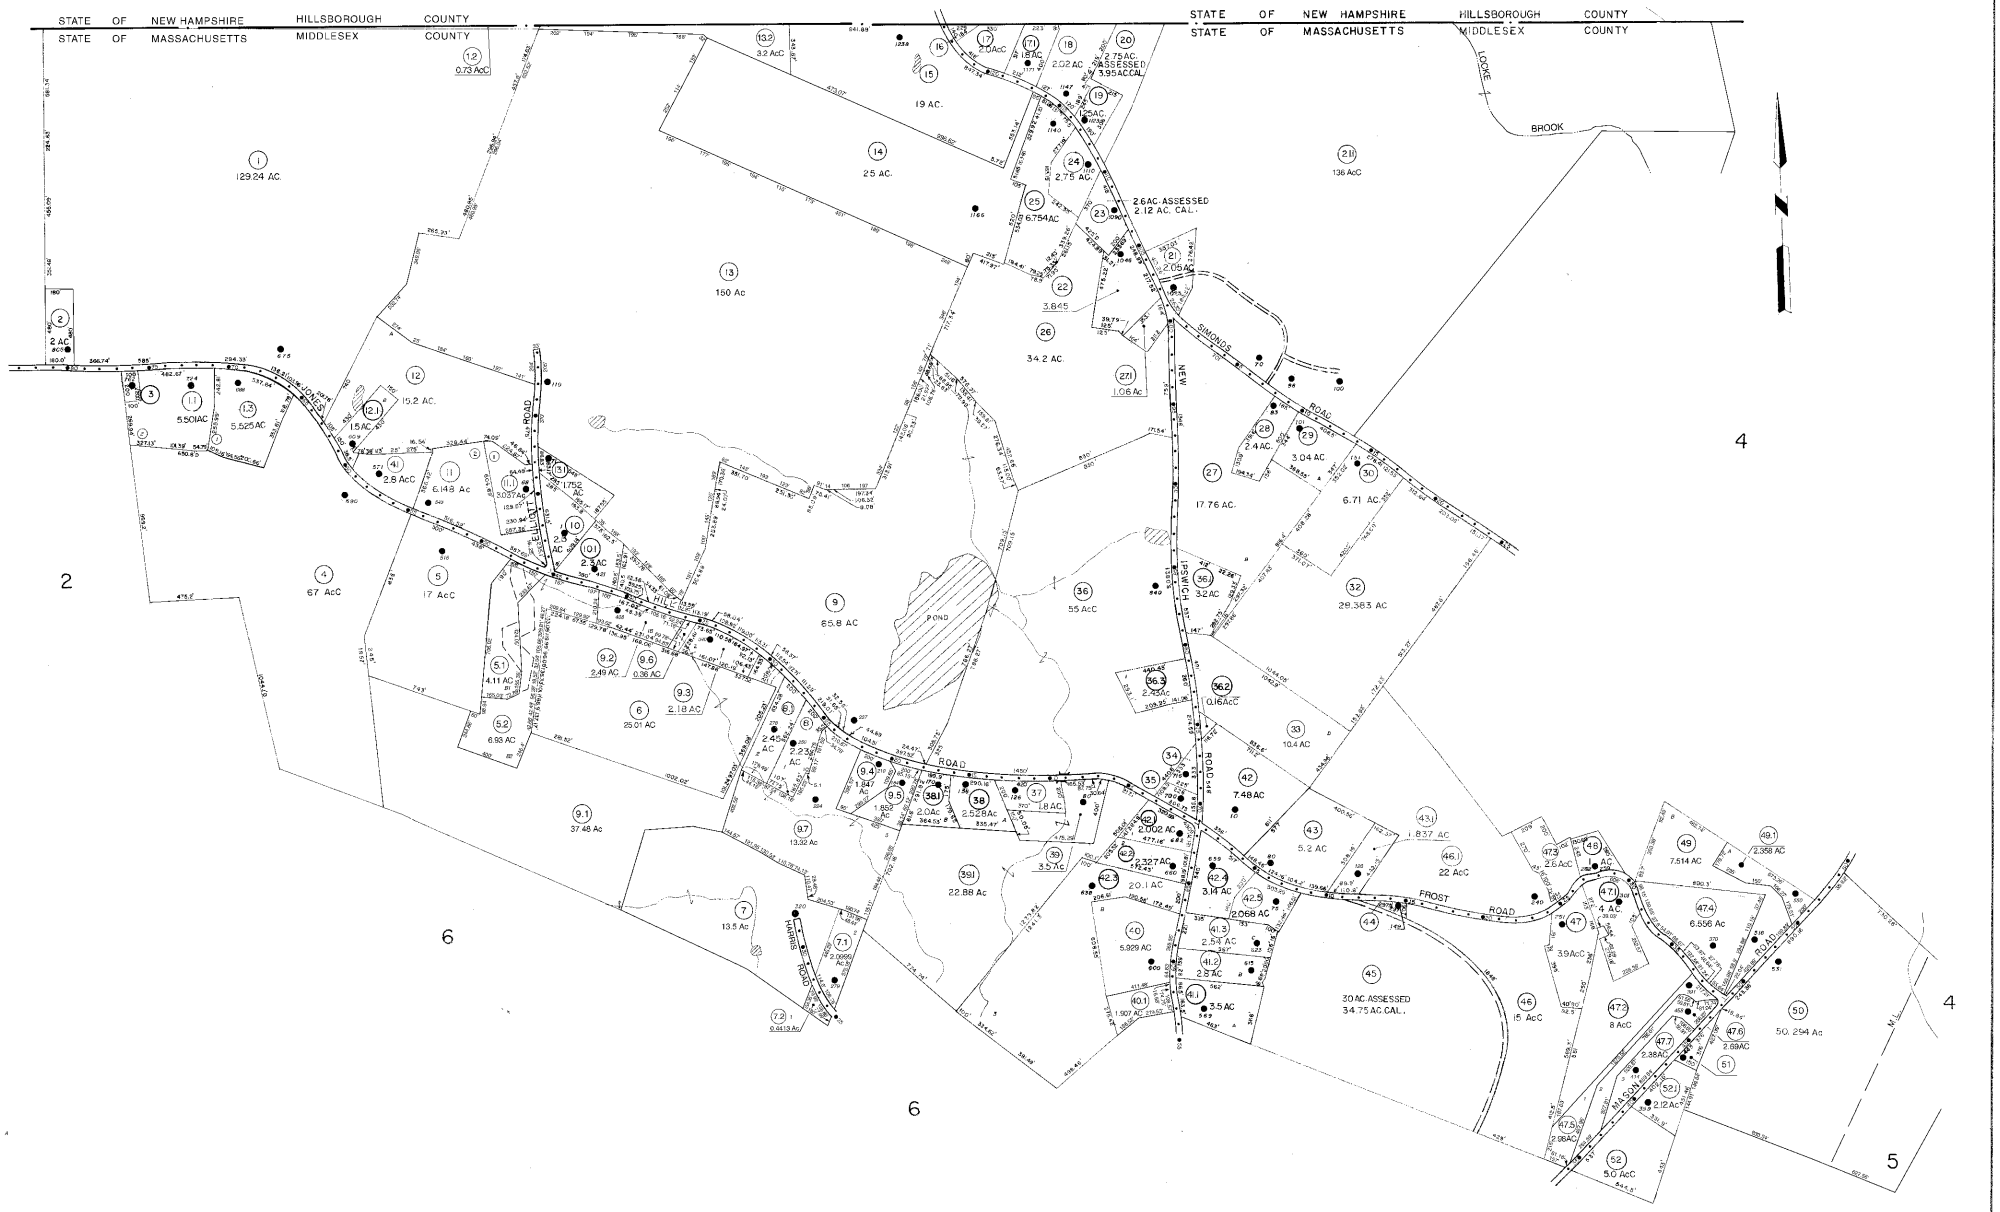

DRAFTED BY: M.R.
CHECKED BY: ES

NO PARCEL 31

FOR TAX PURPOSES ONLY

PREPARED BY

AMERICAN AIR SURVEYS, INC.
907 PENN AVENUE, PITTSBURGH, PA. 15222
NEW YORK PHILADELPHIA ATLANTA

Legend

Property line		Deed lot number	15
Original lot line		Parcel number (in circle)	22
Right of way line		Dwelling	●
Edge of pavement or roadway		Railroad	
State line		Scaled dimension	S
County line		Deed dimension	D
Town line		Original block number	(36)
Aquaduct line		Calculated area	CAL.
Stream			

Revisions

1	9	17	
2	10	18	
3	11	19	
4	12	20	
5	13	21	
6	14	22	
7	15	23	
8	16	24	

TOWN OF ASHBY

Office of Assessor

MASSACHUSETTS

REVISED AND REPRINTED BY

CARTOGRAPHIC ASSOCIATES, INC.
LITTLETON, NEW HAMPSHIRE 03561

Map No. 3

Photo No.: 04 Scale: 1" = 400'

Date, Photography: 5-5-65 Date, Map: 11-1-65